INFOCOM™
MYSTERY
SERIES

5¢
OR TWO (2) BOXTOPS
FROM *WILEY'S*
HOT SORGHUM
FLAKES
CEREAL

The
WITNESS™

Hi there Ace!
My pals at *WILEY's* HOT SORGHUM FLAKES Cereal tell me you're doing a crackerjack job on the Linder Case. Figured I'd lend a mitt and send you this *OFFICIAL JOCK BARNES BLUEPRINT OF THE LINDER PROPERTY.* Best of luck on your snooping–and don't forget to eat plenty of *WILEY's* HOT SORGHUM FLAKES Cereal. Happy trailing!

Jock Barnes
Capt. Jock Barnes

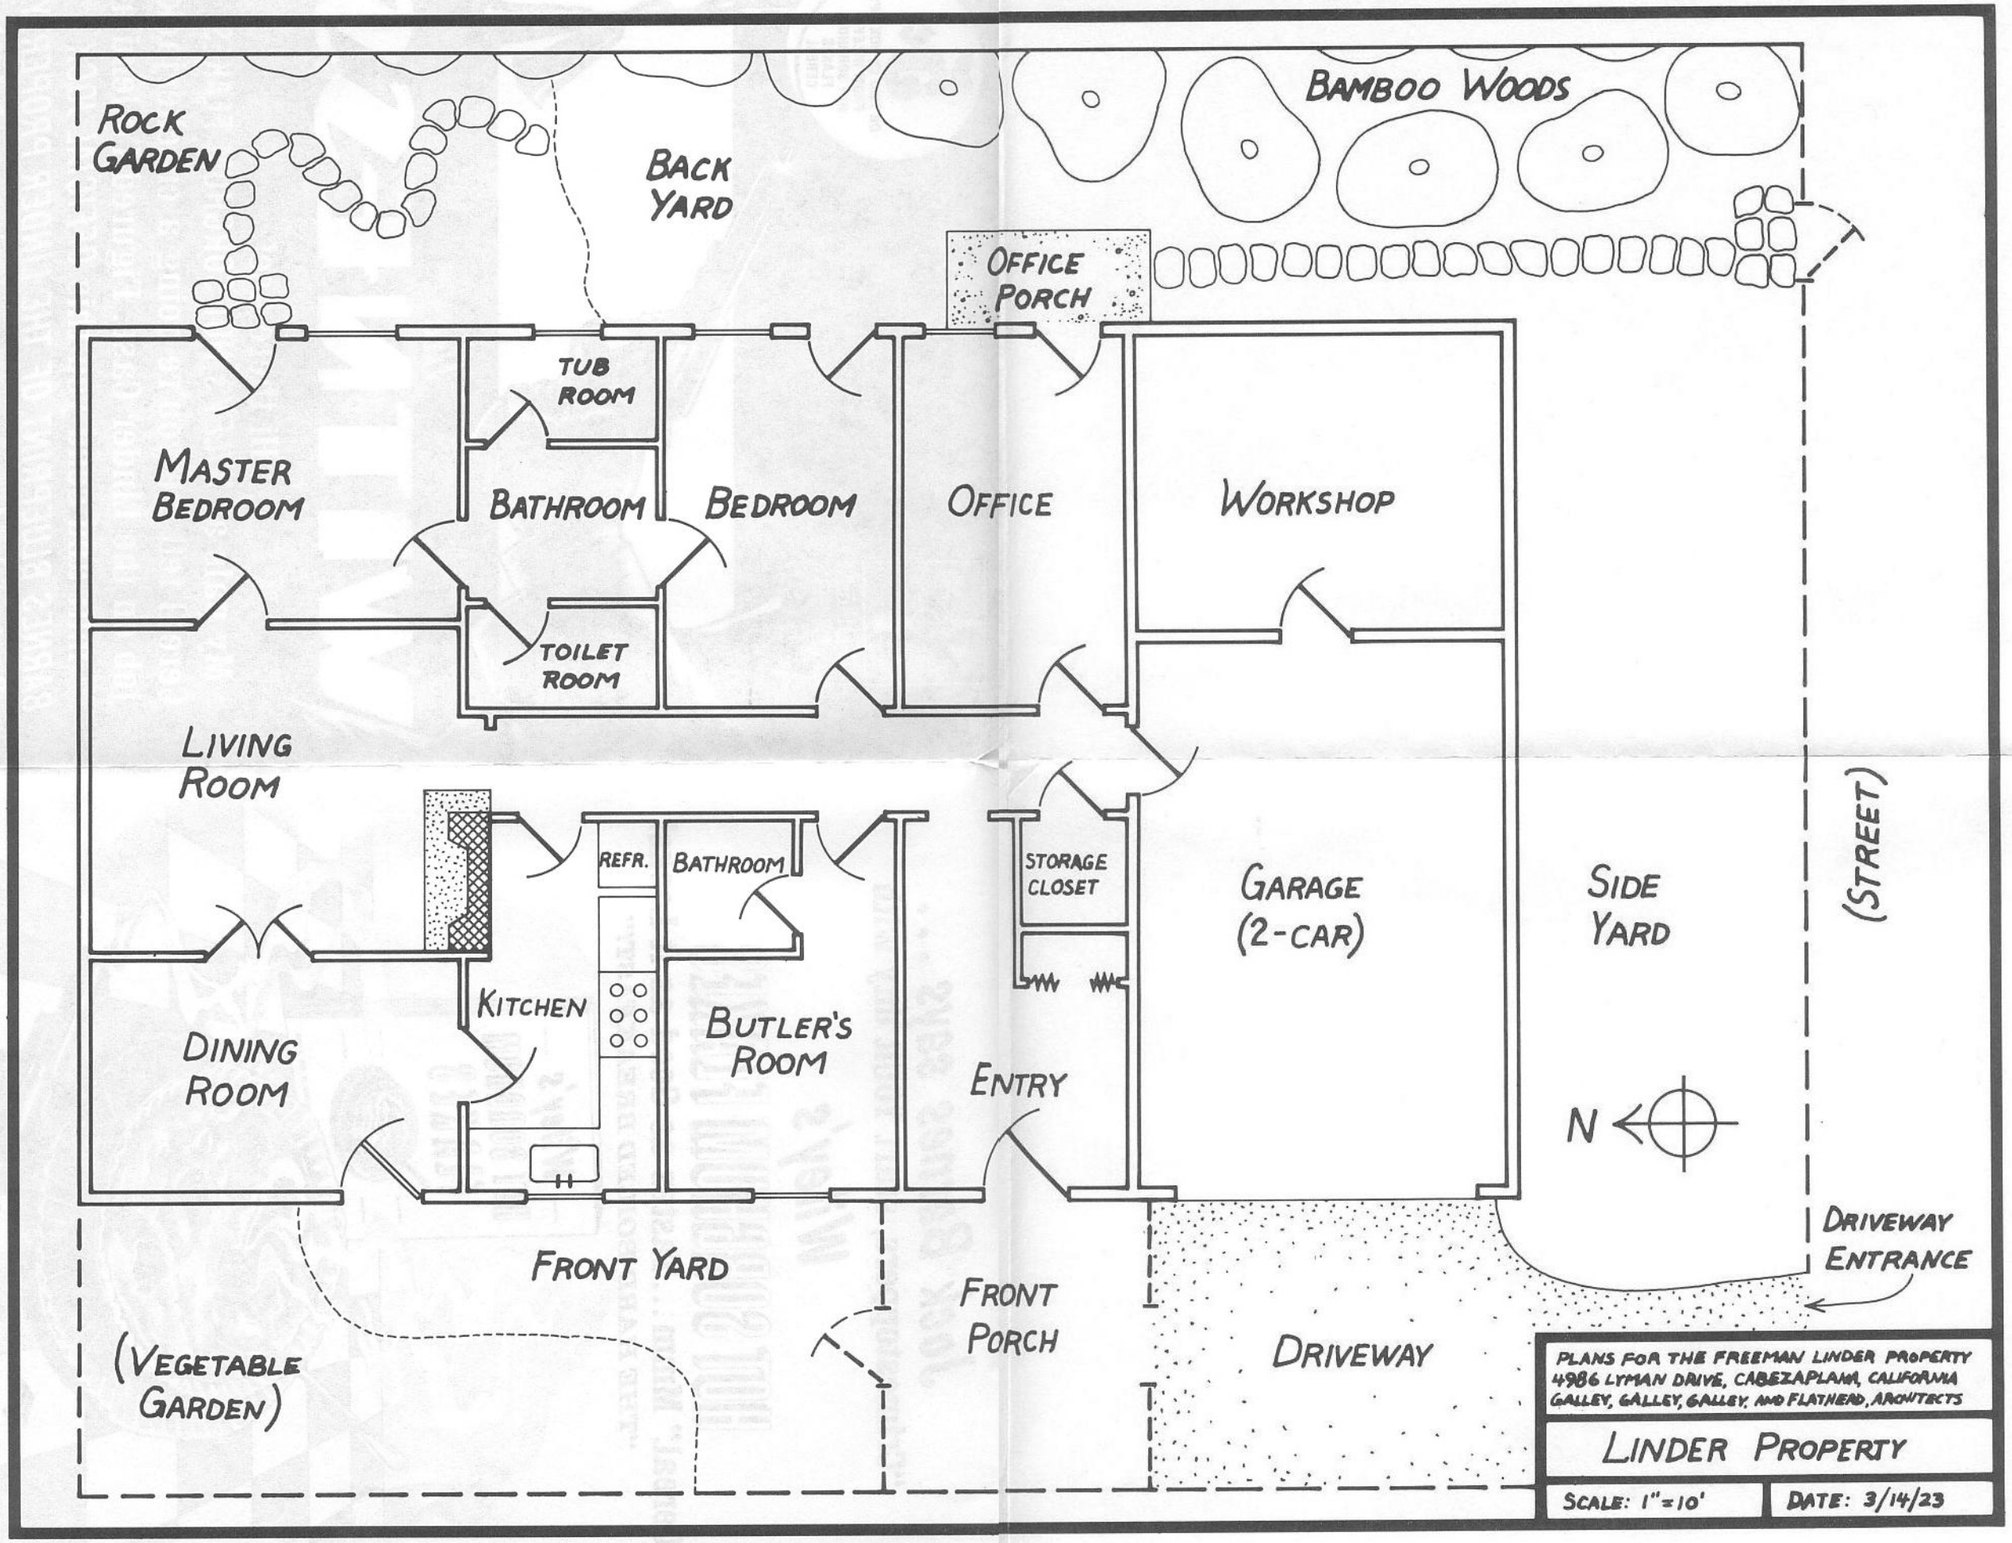
ROCK GARDEN
BACK YARD
BAMBOO WOODS
OFFICE PORCH
TUB ROOM
MASTER BEDROOM
BATHROOM
BEDROOM
OFFICE
WORKSHOP
TOILET ROOM
LIVING ROOM
REFR.
BATHROOM
STORAGE CLOSET
GARAGE (2-CAR)
SIDE YARD
(STREET)
KITCHEN
BUTLER'S ROOM
DINING ROOM
ENTRY
N
DRIVEWAY ENTRANCE
FRONT YARD
FRONT PORCH
DRIVEWAY
(VEGETABLE GARDEN)
PLANS FOR THE FREEMAN LINDER PROPERTY
4986 LYMAN DRIVE, CABEZAPLANA, CALIFORNIA
GALLEY, GALLEY, GALLEY, AND FLATHEAD, ARCHITECTS
LINDER PROPERTY
SCALE: 1"=10'
DATE: 3/14/23

Jock Barnes says . . .

"Crimestoppers, start YOUR day with

Wiley's

HOT SORGHUM FLAKES

Cereal." Mmm . . . Tastes as Good as It Looks!

"THE HARD-BOILED BREAKFAST!"

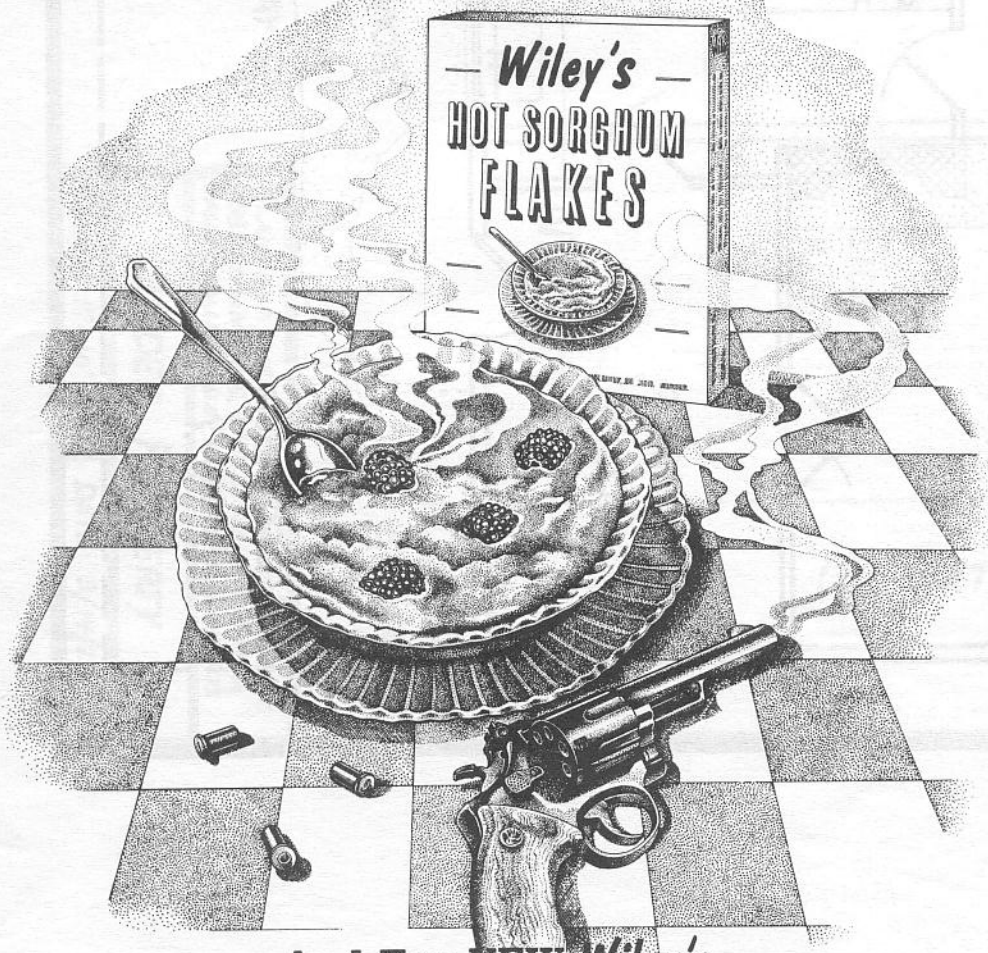

And Try NEW *Wiley's*

CREAM O' SORGHUM, TOO!